HEMET

MASTER FLOOD CONTROL AND DRAINAGE PLAN

NORTH

GRAPHIC SCALE

0 400 800 1600

	SUBAREA DRAINAGE BOUNDARY
	CITY LIMITS
	EXISTING STORM DRAIN
	EXISTING OPEN CHANNEL
RCP	REINFORCED CONCRETE PIPE
RCB	REINFORCED CONCRETE BOX
b	BOTTOM WIDTH
d	DEPTH
ss	SIDE SLOPE
42"	TYPICAL PIPE DIAMETER IN INCHES

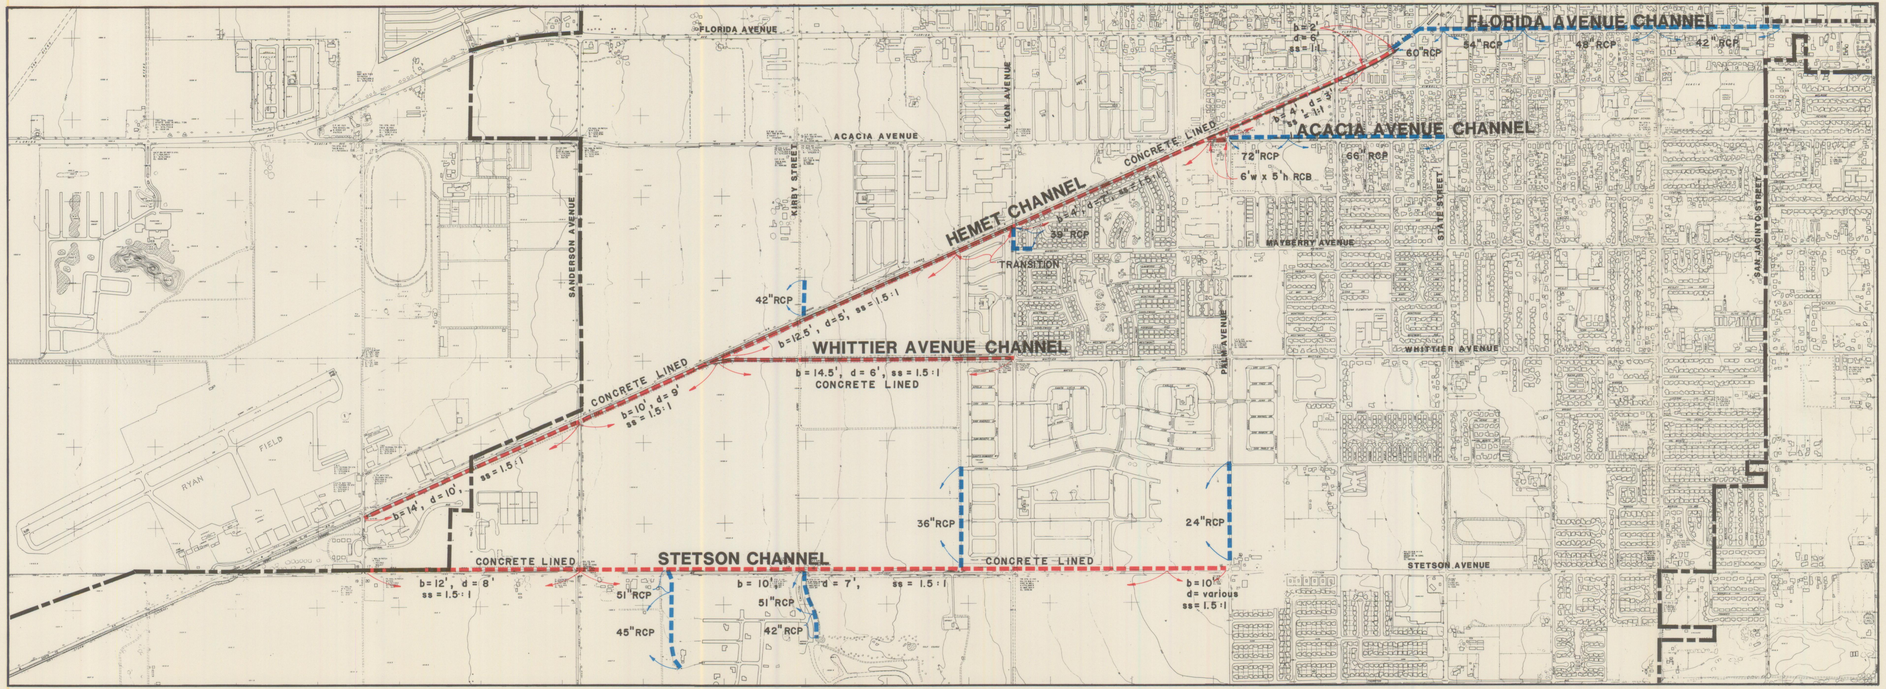

Existing Drainage Facilities
CENTRAL HEMET

FIGURE 4-1