HEMET
MASTER FLOOD CONTROL AND DRAINAGE PLAN

NORTH

GRAPHIC SCALE
0 800' 1600' 3200'

SUBAREA DRAINAGE BOUNDARY

CITY LIMITS

PROPOSED CONCRETE TRAPEZOIDAL CHANNEL, UNLESS OTHERWISE NOTED, b = BOTTOM WIDTH, d = DEPTH, ss = SIDE SLOPE

PROPOSED STORM DRAIN REINFORCED CONCRETE PIPE UNLESS OTHERWISE NOTED

42", Q=40 OR 40

TYPICAL PIPE DIAMETER IN INCHES, Q EQUALS FLOW IN CUBIC FEET PER SECOND, 40 = 10-YEAR, 40 = 100-YEAR
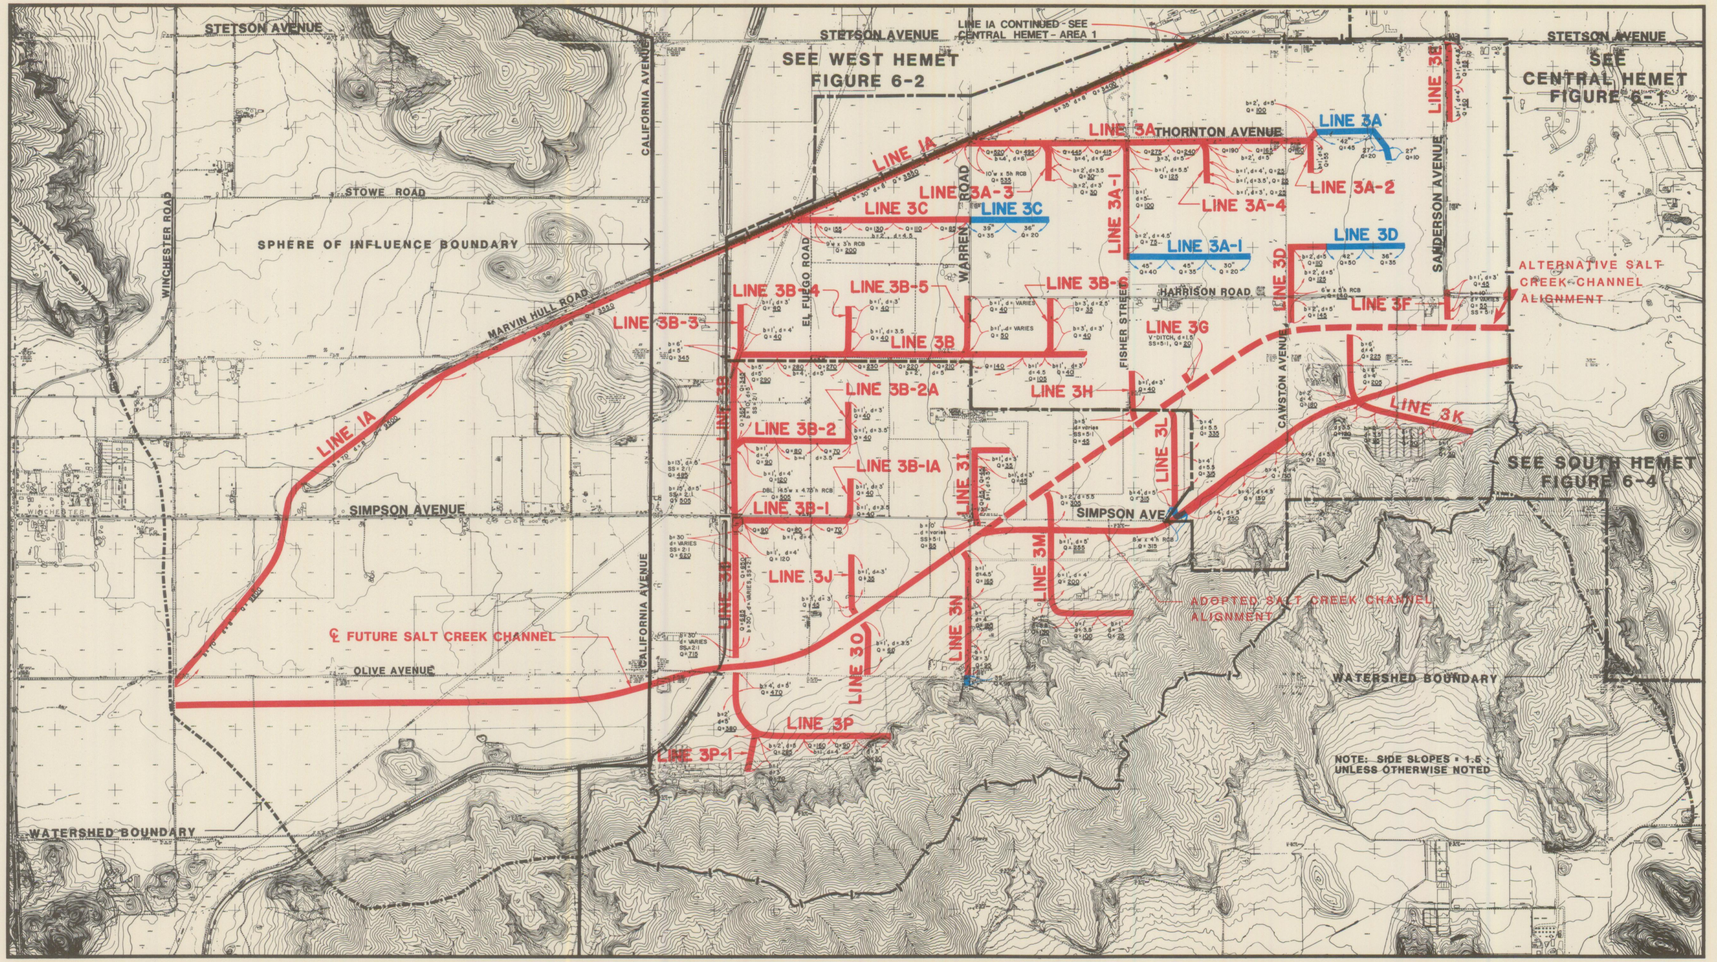
Flood Control Facilities
SOUTHWEST HEMET
FIGURE 6-3