HEMET
MASTER FLOOD CONTROL AND DRAINAGE PLAN
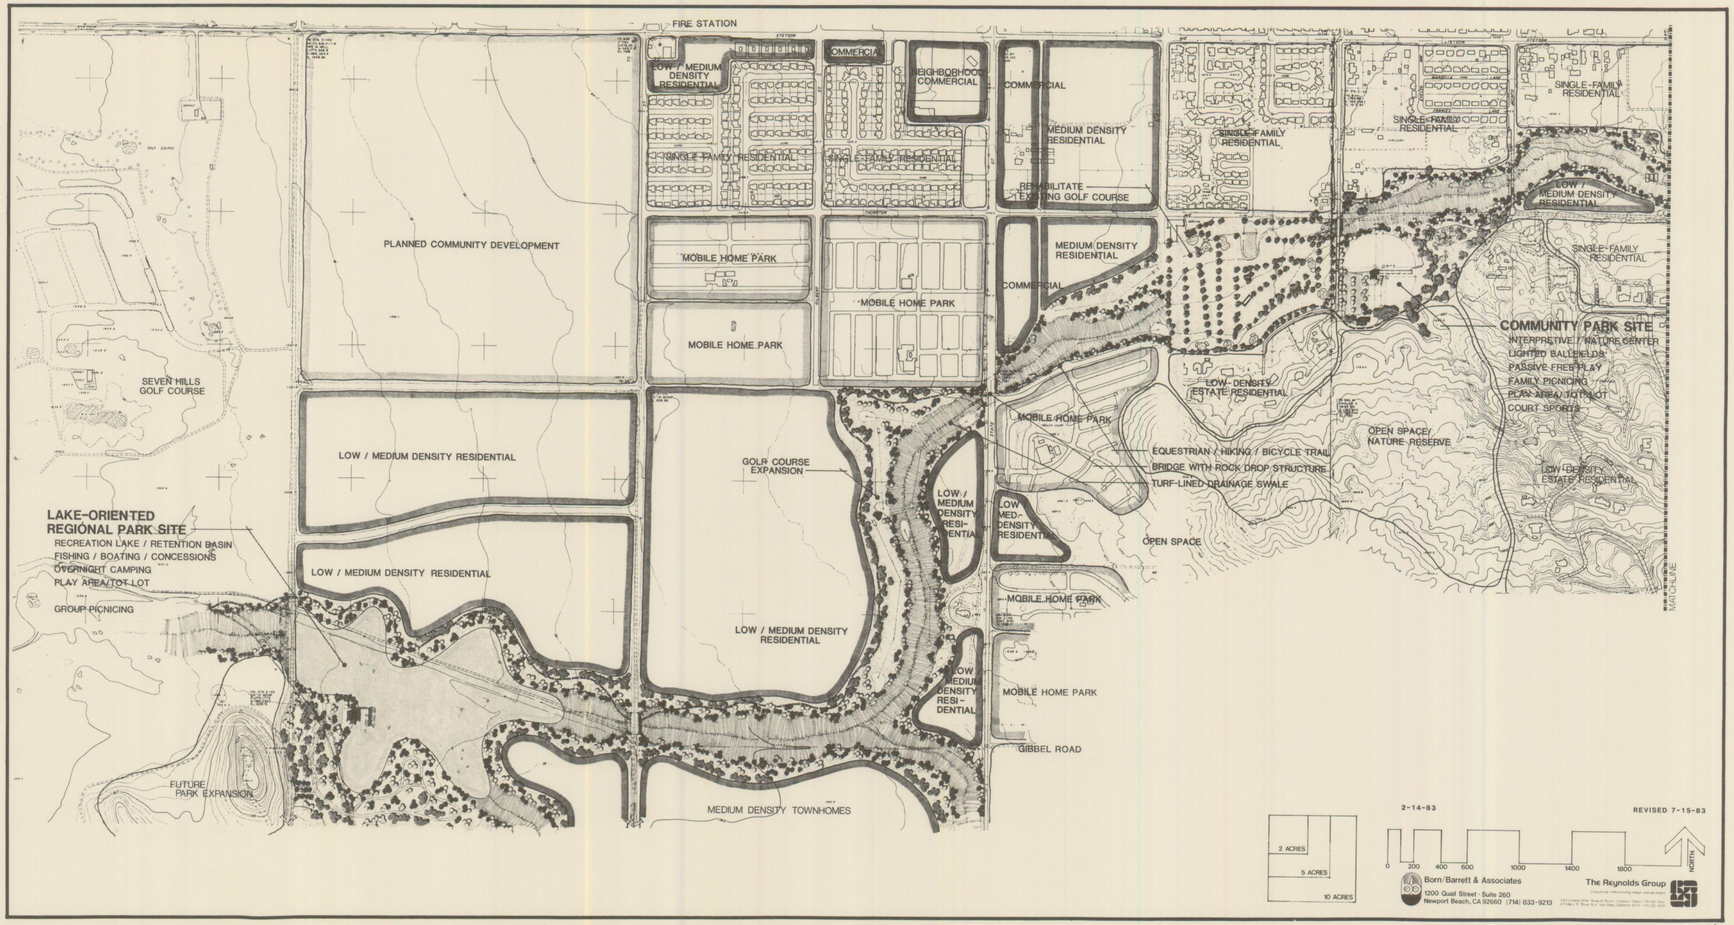
LYON AVENUE TO GIRARD STREET
CONCEPT PLAN
PEPPER CREEK GREENBELT
FIGURE 6-5A