HEMET
MASTER FLOOD CONTROL AND DRAINAGE PLAN
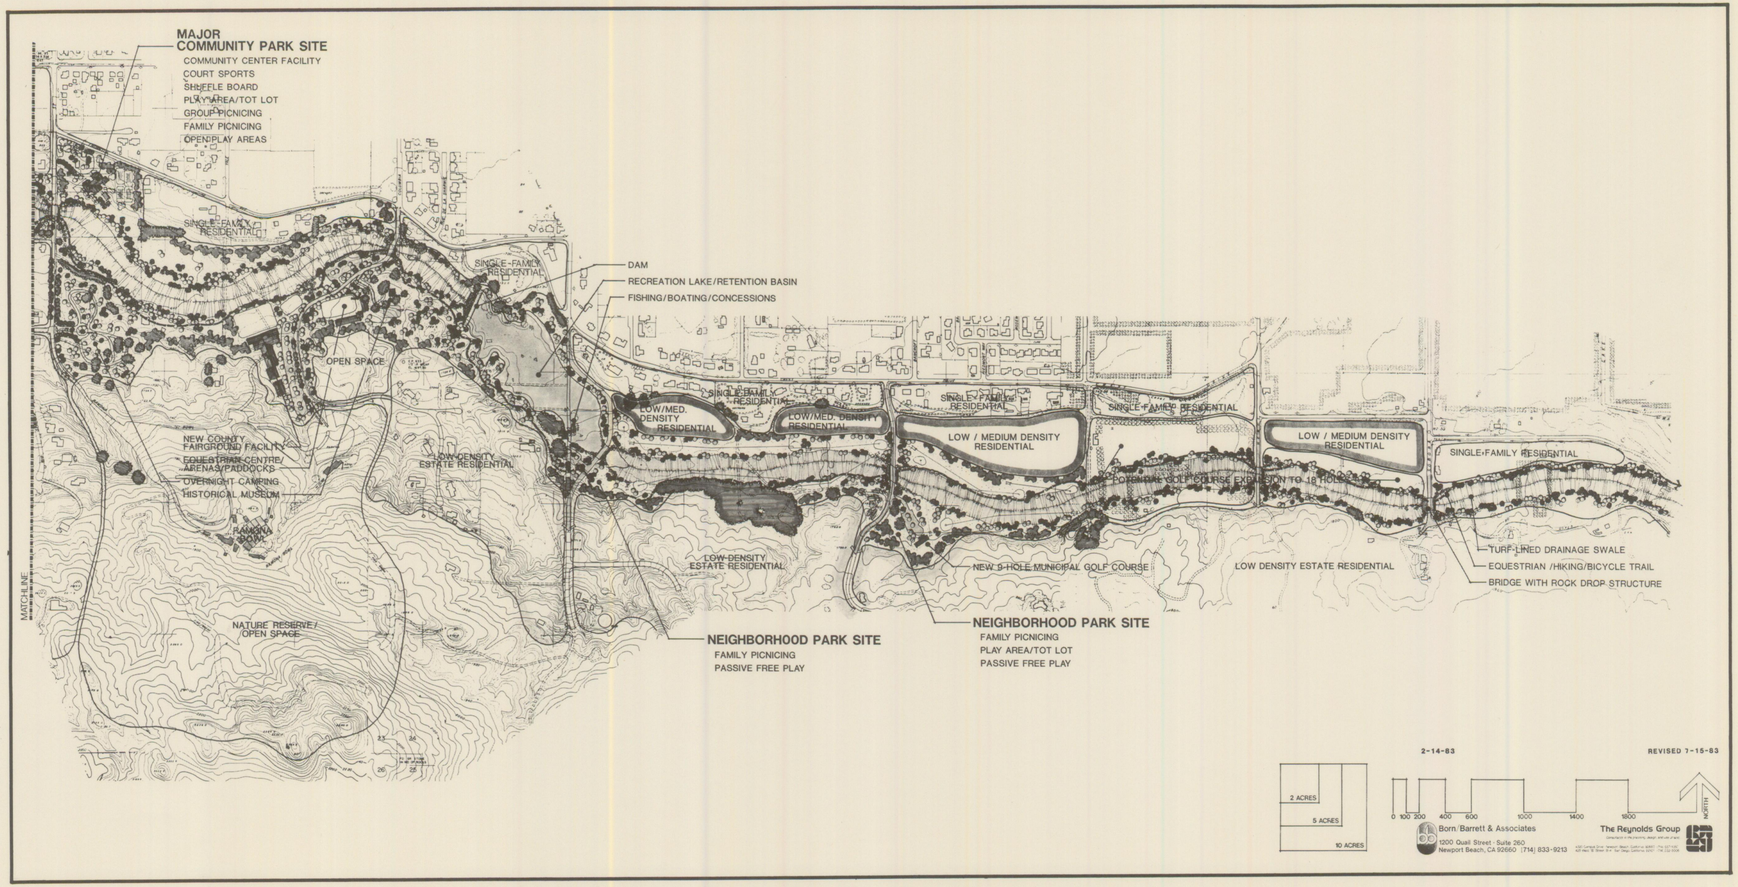
GIRARD STREET TO LAKE STREET
CONCEPT PLAN
PEPPER CREEK GREENBELT
FIGURE 6-5B