# HEMET
## MASTER FLOOD CONTROL AND DRAINAGE PLAN

NORTH

GRAPHIC SCALE

0 800' 1600' 3200'

SUBAREA DRAINAGE BOUNDARY

EXISTING STORM DRAIN FACILITIES

PROPOSED CONCRETE TRAPEZOIDAL CHANNEL, UNLESS OTHERWISE NOTED, b = BOTTOM WIDTH, d = DEPTH, ss = SIDE SLOPE

PROPOSED STORM DRAIN REINFORCED CONCRETE PIPE UNLESS OTHERWISE NOTED

42", Q = 40 OR 40 — TYPICAL PIPE DIAMETER IN INCHES, Q EQUALS FLOW IN CUBIC FEET PER SECOND, 40 = 10-YEAR, 40 = 100-YEAR

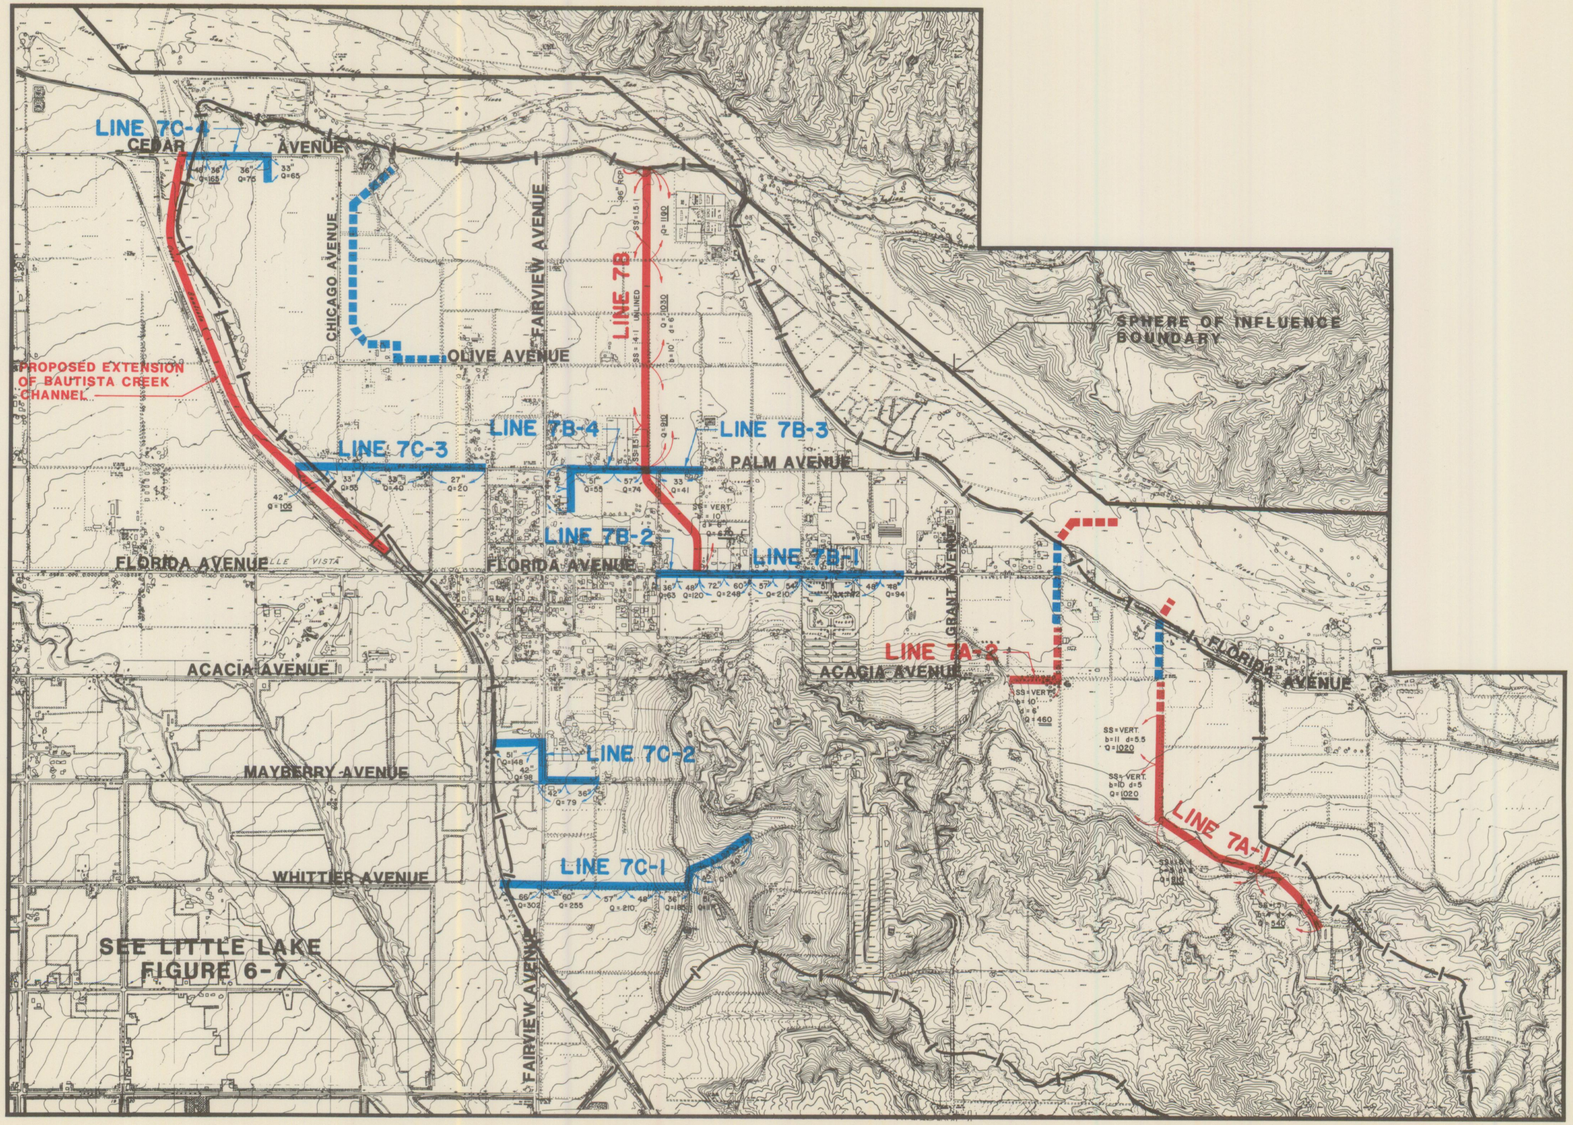


# Flood Control Facilities
## VALLE VISTA
FIGURE 6-8